



1 GARAGE SOUTH ELEVATION
A-2.5 SCALE: 1/8"=1'-0"

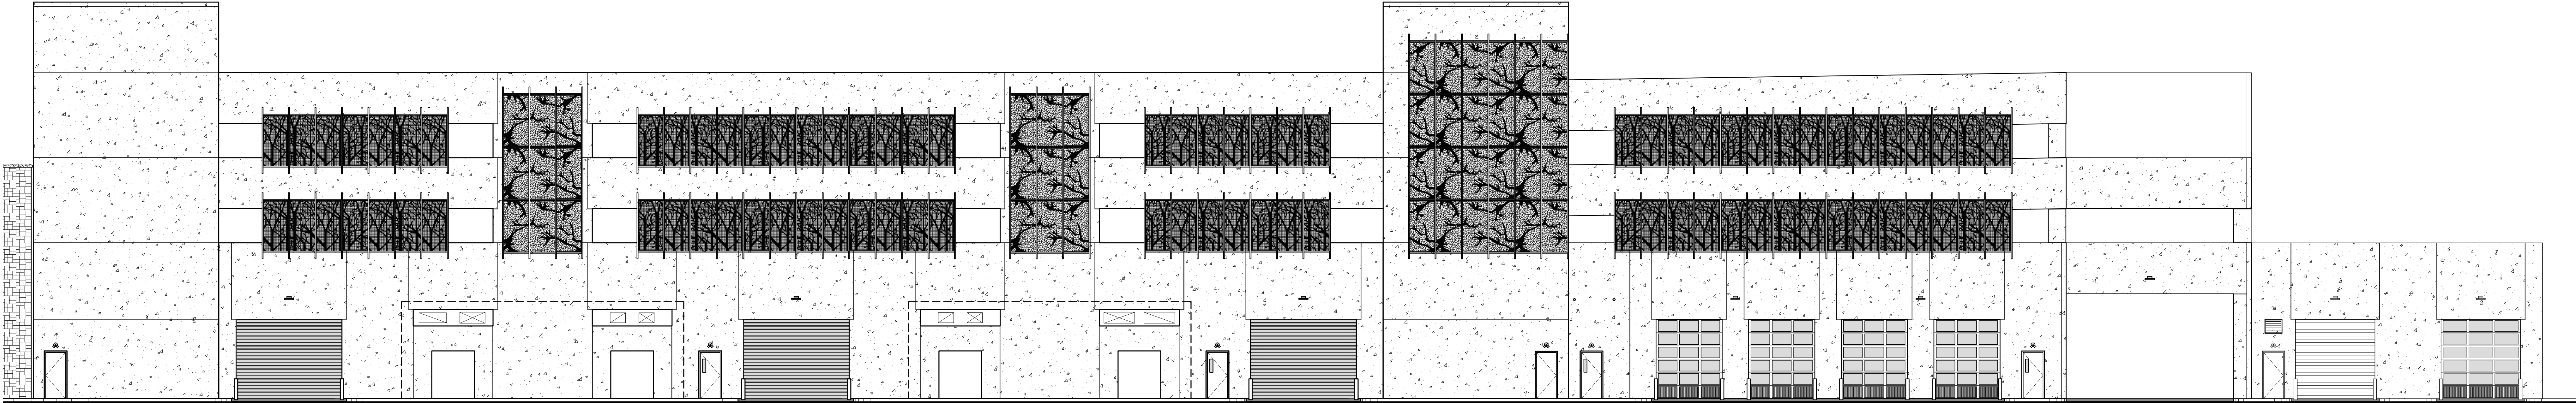


2 GARAGE NORTH ELEVATION
A-2.5 SCALE: 1/8"=1'-0"

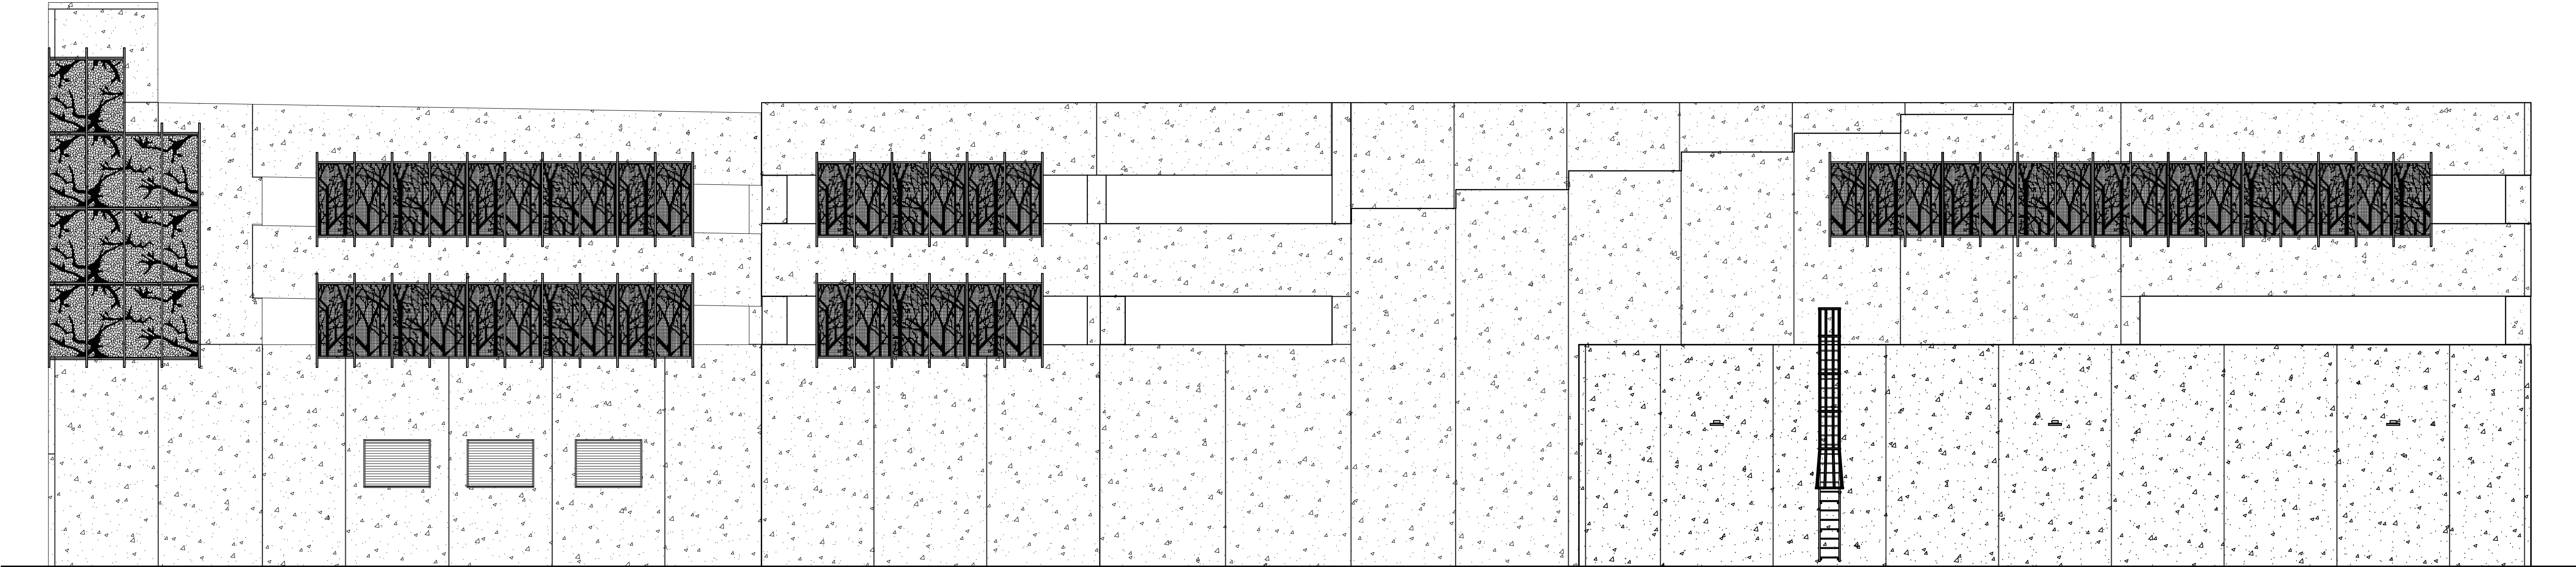

3 GARAGE EAST ELEVATION
A-2.5 SCALE: 1/8"=1'-0"

Grove Series | LASERCUT


This pattern features three designs—A, B, and C—ideal for large-scale installations. Available as 4'x8' laser-cut metal sheets in 3/16" (up to 1/4") aluminum, with custom options for panel size, thickness, color, and pattern. Available by the sheet or as a material option for our products listed below.

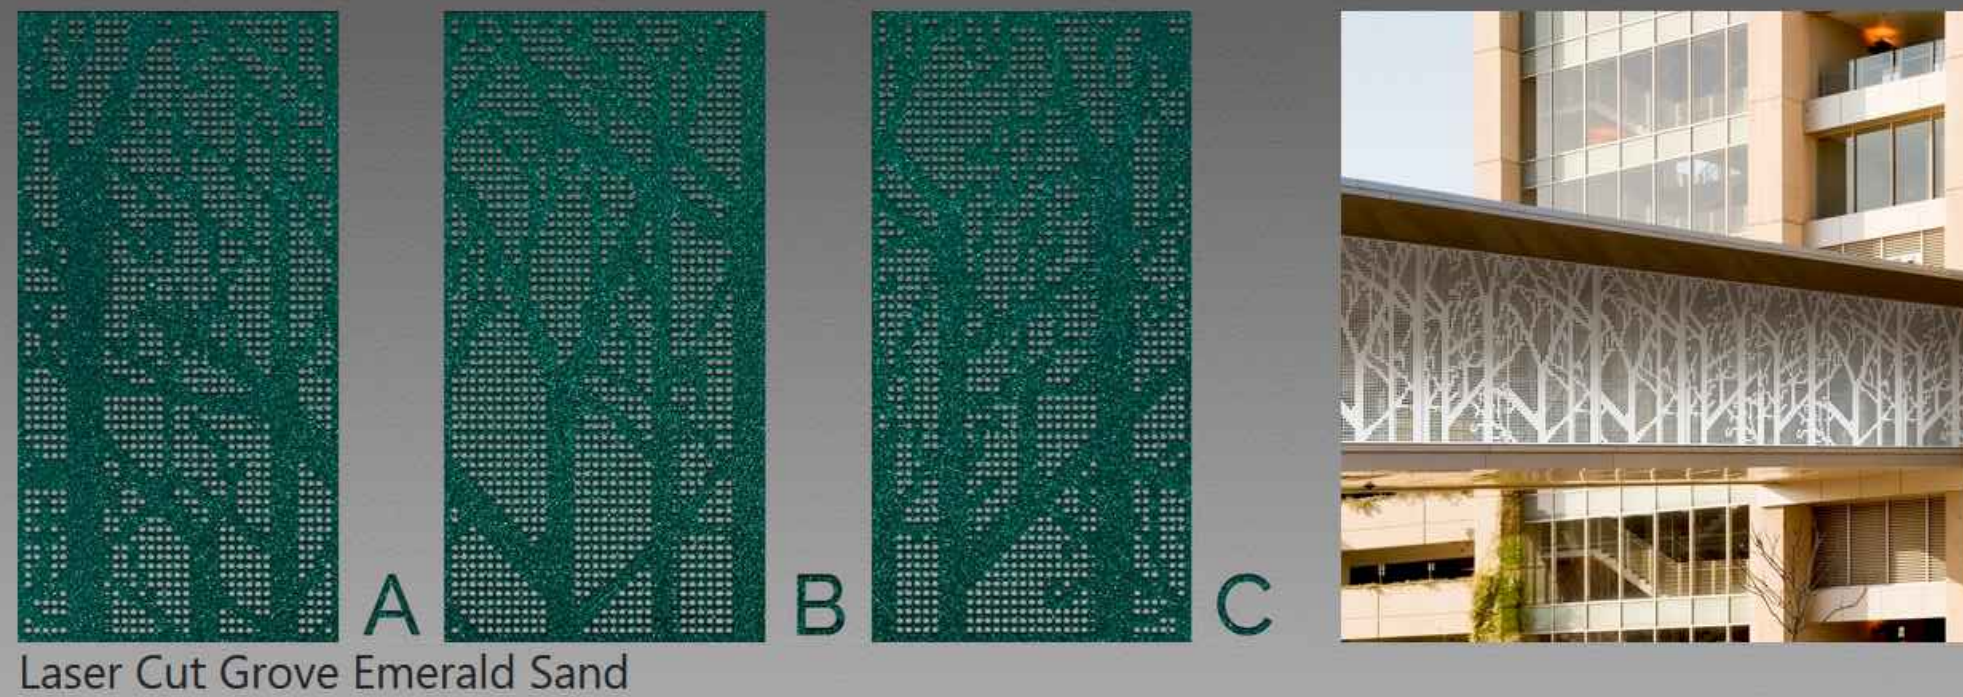

Laser Cut Grove Emerald Sand

Synapse Series | LASERCUT

This pattern features three designs—A, B, and C—ideal for large-scale installations. Available as 4'x8' laser-cut metal sheets in 3/16" (up to 1/4") aluminum, with custom options for panel size, thickness, color, and pattern. Available by the sheet or as a material option for our products listed below.

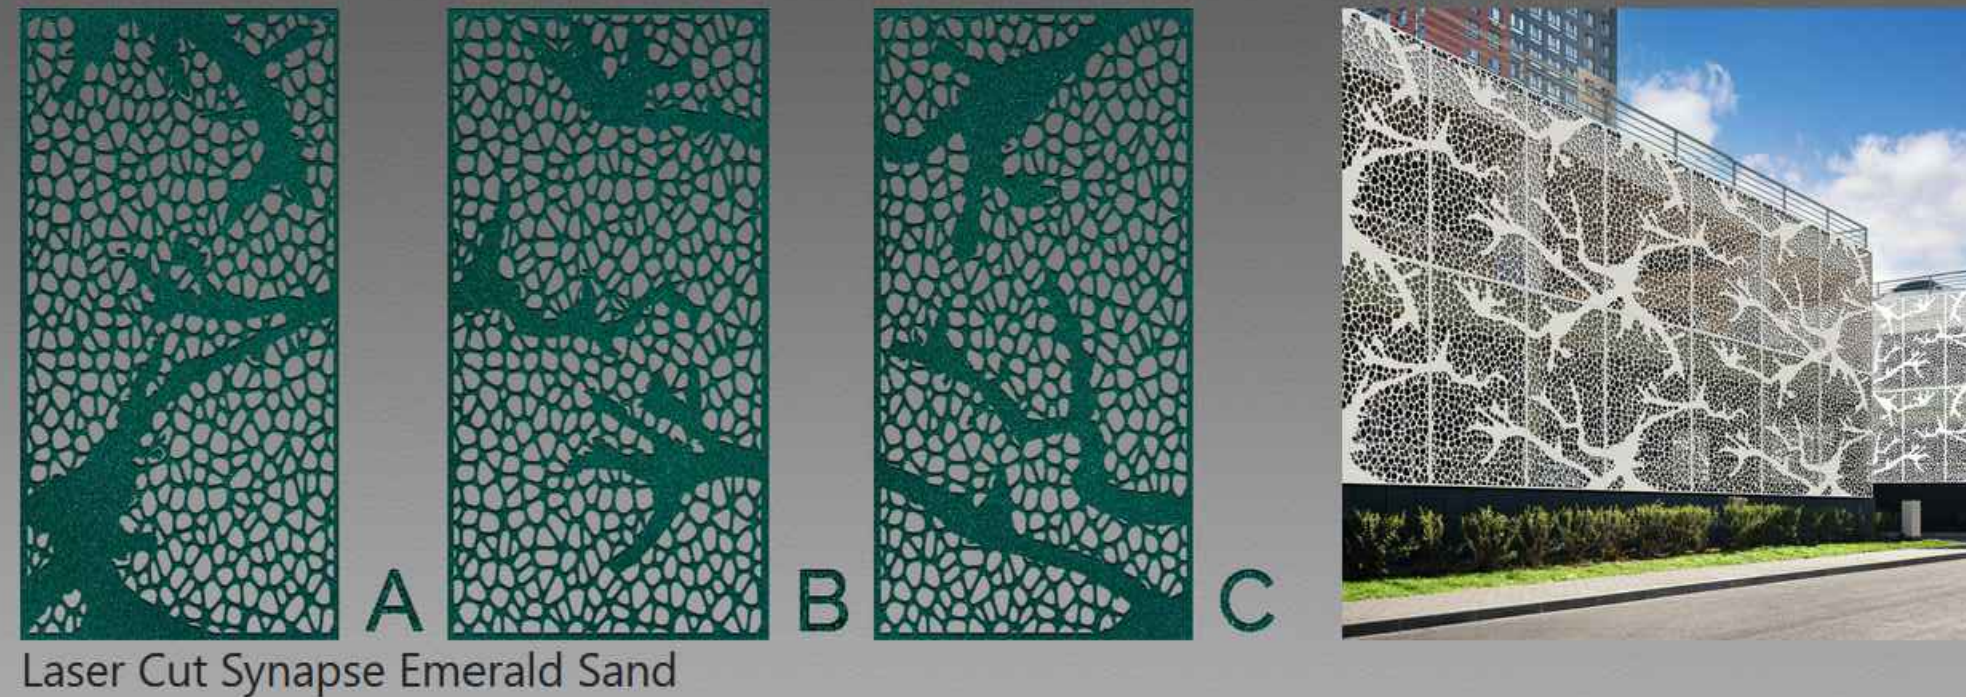

Laser Cut Synapse Emerald Sand