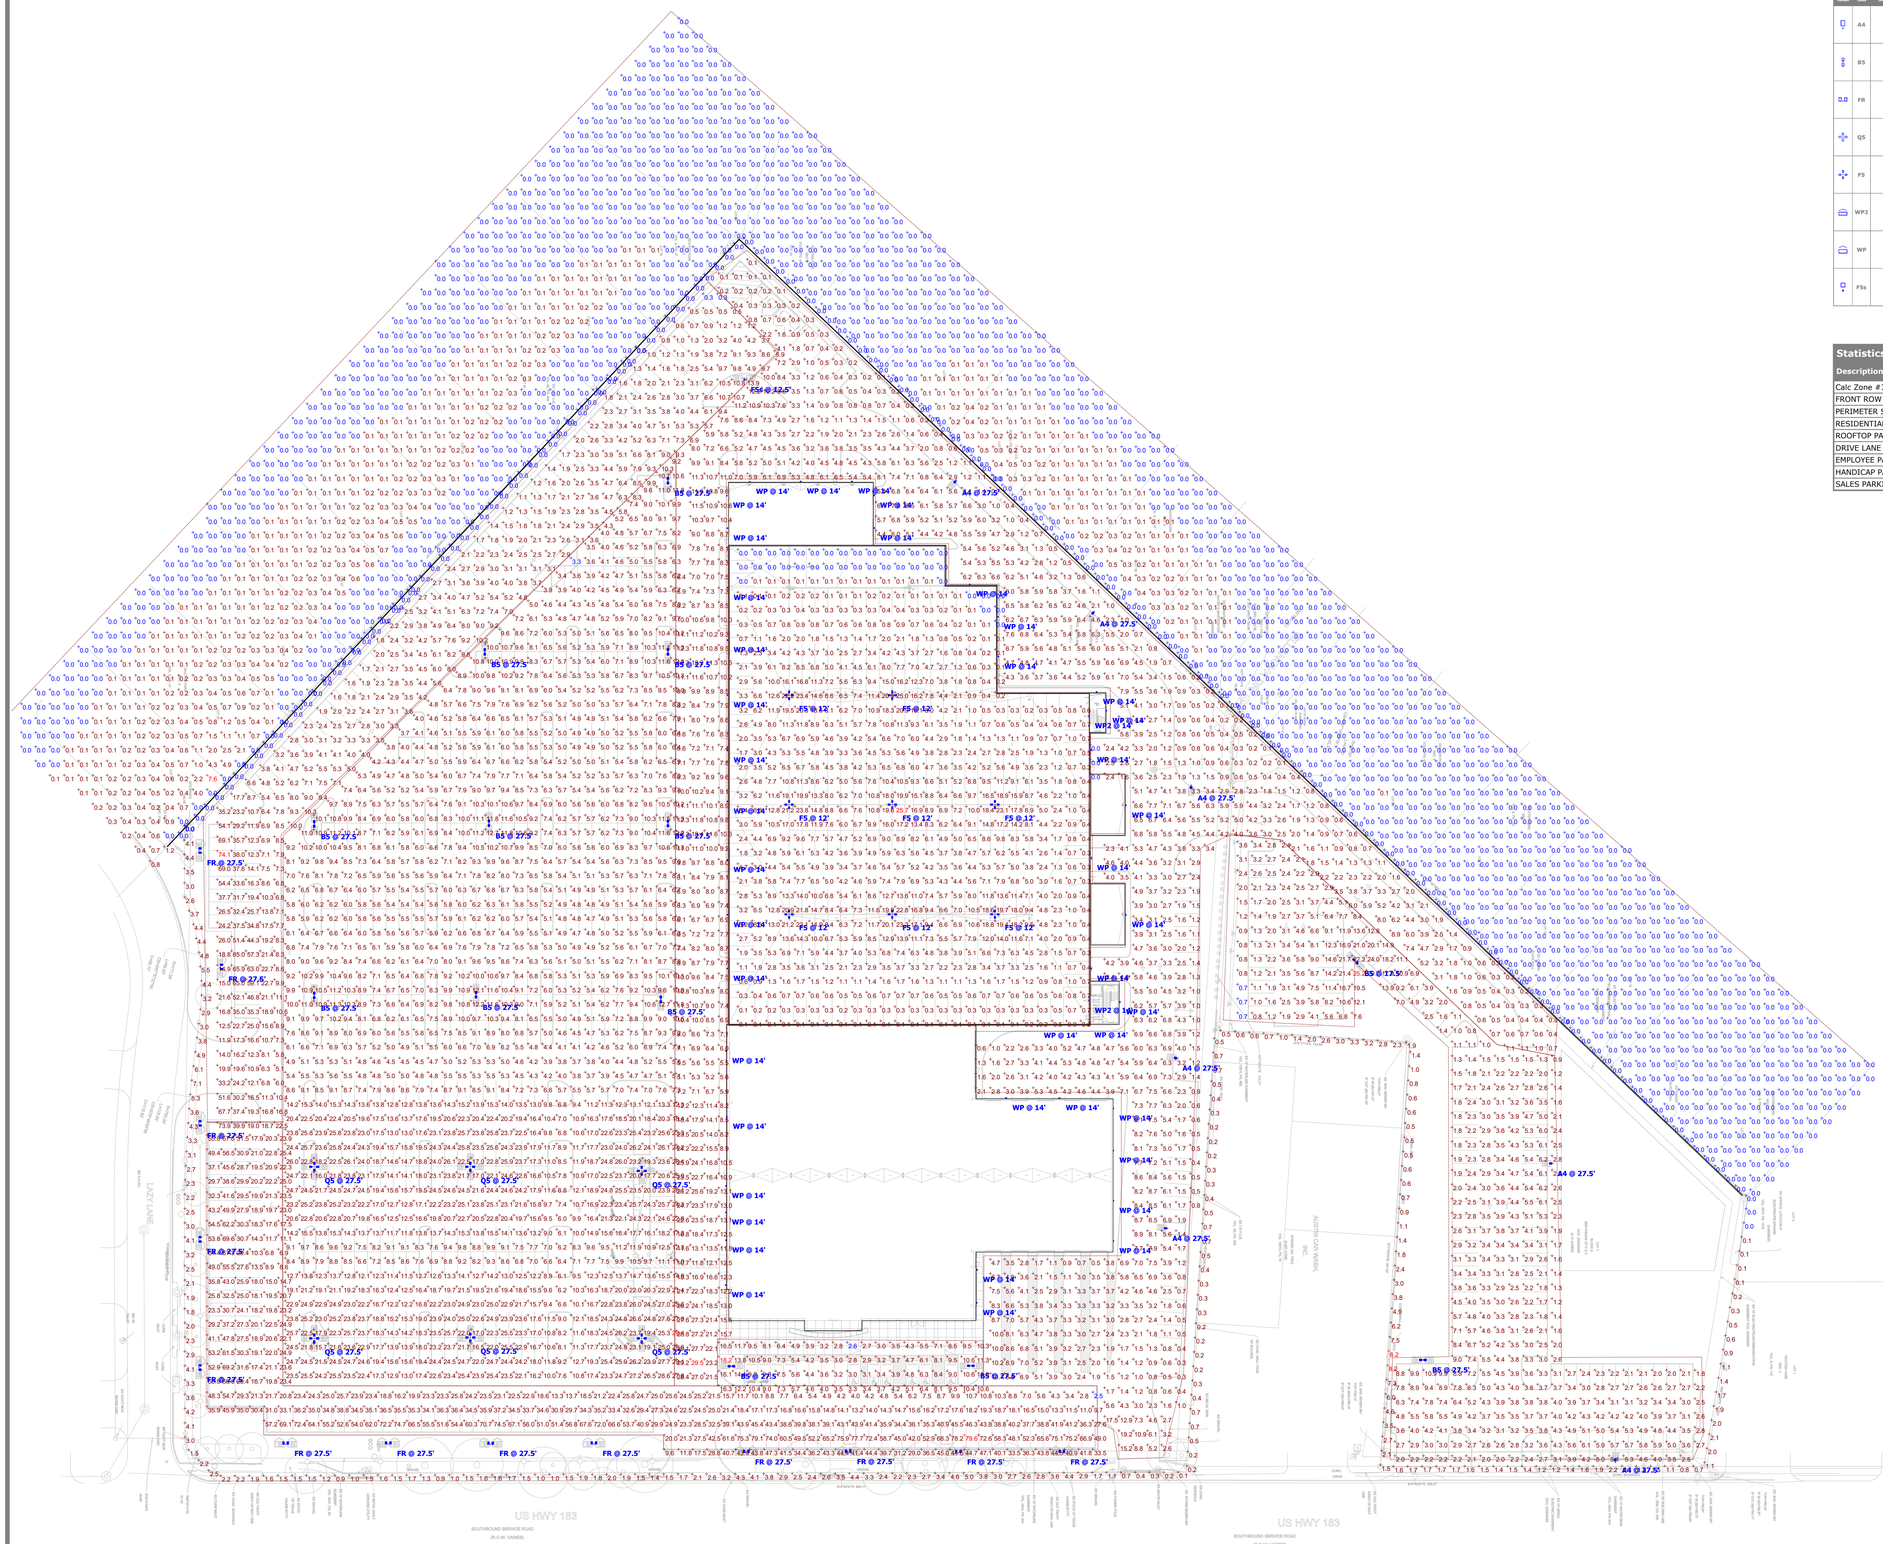

Plan View

Schedule

Symbol	Label	Image	Quantity	Manufacturer	Catalog Number	Description	Number Lamps	Lumens Per Lamp	Light Loss Factor	Wattage	Plot
	A4		7	BEACON PRODUCTS	VP-4-LED-545-567-4W	Viper	1	5180	0.9	34LV	Max: 5418fcd
	BS		13	BEACON PRODUCTS	VP-4-LED-545-567-SQW	VIPER	1	5870	0.9	108LV	Max: 1864fcd
	FR		13	BEACON PRODUCTS	VP-4-LED-545-567-FR	VIPER	1	6488	0.9	108LV	Max: 5363fcd
	QS		6	BEACON PRODUCTS	VP-4-LED-545-567-SQW	VIPER	1	6147.5	0.9	217LV	Max: 3665fcd
	FS		8	BEACON PRODUCTS	VP-3-36L-120-567-SQW	VIPER	1	11136	0.9	402.6	Max: 4198cd
	WP2		2	Hubbell Outdoor	VRC-7LU-SW-4	VRC, 7 LED, 5000K, TYPE 4	1	1104	0.9	17.4	Max: 1767cd
	WP		42	ERCO	LR22-486-35-567-4W-VRA-WP	Small Wall Pack w/ Acrylic Type IV Percentile Optics	1	4357	0.9	35	Max: 4372cd
	FSs		1	BEACON PRODUCTS	VP-3-36L-120-567-SQW		1	3940	0.9	200.8	Max: 1620fcd

Statistics

Description	Symbol	Avg	Max	Min	Max/Min	Avg/Min
Calc Zone #3	+	1.2 fc	8.2 fc	0.0 fc	N/A	N/A
FRONT ROW	+	33.3 fc	79.6 fc	2.5 fc	31.8:1	13.3:1
PERIMETER SALES PARKING	+	9.9 fc	74.1 fc	0.3 fc	247.0:1	33.0:1
RESIDENTIAL PROPERTY	+	0.1 fc	7.6 fc	0.0 fc	N/A	N/A
ROOFTOP PARKING	+	4.8 fc	25.7 fc	0.0 fc	N/A	N/A
DRIVE LANE	+	5.4 fc	29.5 fc	0.0 fc	N/A	N/A
EMPLOYEE PARKING	+	4.3 fc	25.2 fc	0.7 fc	36.0:1	6.1:1
HANDICAP PARKING	+	7.1 fc	18.2 fc	2.6 fc	7.0:1	2.7:1
SALES PARKING	+	11.2 fc	29.4 fc	3.3 fc	8.9:1	3.4:1

VISUAL

TOYOTA NORTH AUSTIN
SITE PHOTOMETRIC
OPERATING HOURS - LIGHTING LEVELS

Designer

Date
03/16/2026
Scale
Not to Scale
Drawing No.

Summary