


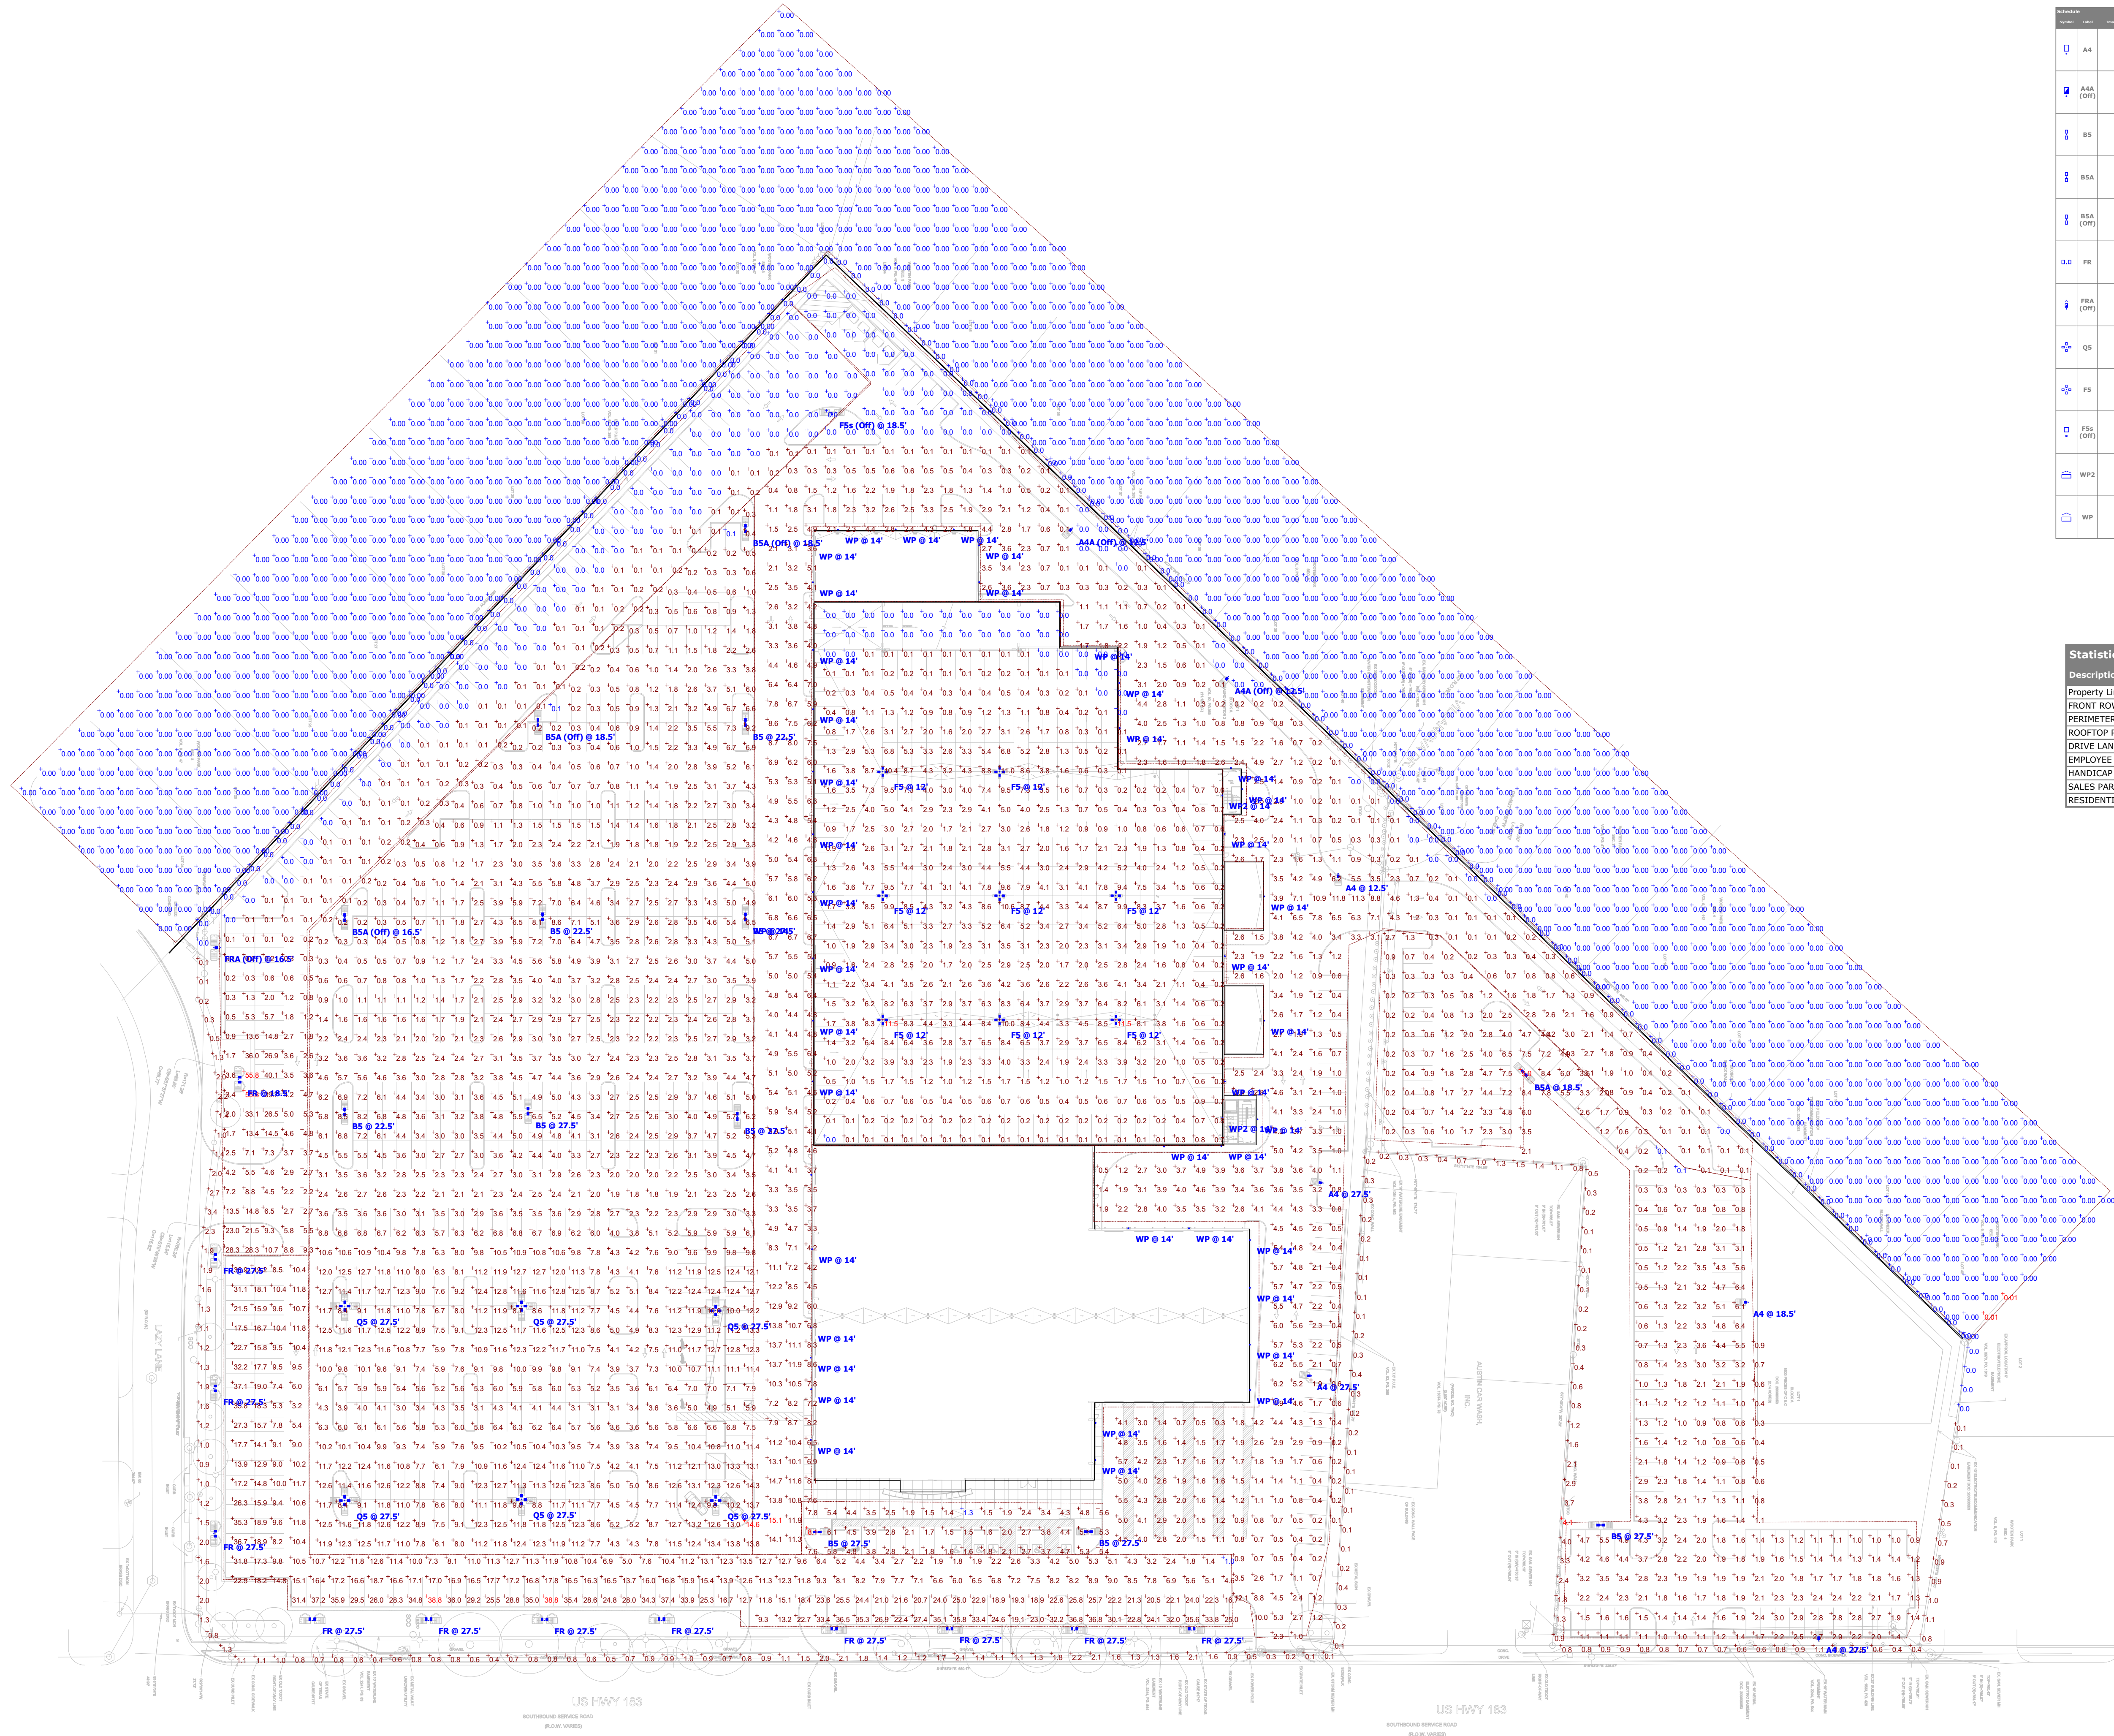

TOYOTA NORTH AUSTIN
SITE PHOTOMETRIC - REDUCED RESIDENTIAL SPILL
REVISED AUGUST 26, 2026
AFTER HOURS - REDUCED LIGHTING LEVELS

Designer
Date
08/21/2026
Scale
Not to Scale
Drawing No.
Summary



Schedule	Symbol	Height	Quantity	Manufacturer	Fixing Number	Photometric	Footcandle	Height	Beam	Notes

Statistics						
Description	Symbol	Avg	Max	Min	Max/Min	Avg/Min
Property Line	+	0.6 fc	4.1 fc	0.0 fc	N/A	N/A
FRONT ROW	+	16.7 fc	38.8 fc	1.0 fc	38.8:1	16.7:1
PERIMETER SALES PARKING	+	2.5 fc	55.8 fc	0.0 fc	N/A	N/A
ROOFTOP PARKING	+	2.4 fc	11.5 fc	0.0 fc	N/A	N/A
DRIVE LANE	+	2.7 fc	15.1 fc	0.0 fc	N/A	N/A
EMPLOYEE PARKING	+	2.0 fc	9.0 fc	0.1 fc	90.0:1	20.0:1
HANDICAP PARKING	+	3.5 fc	8.1 fc	1.3 fc	6.2:1	2.7:1
SALES PARKING	+	5.2 fc	14.6 fc	0.1 fc	146.0:1	52.0:1
RESIDENTIAL PROPERTY	+	0.00 fc	0.01 fc	0.00 fc	N/A	N/A